DETAIL PRAHU
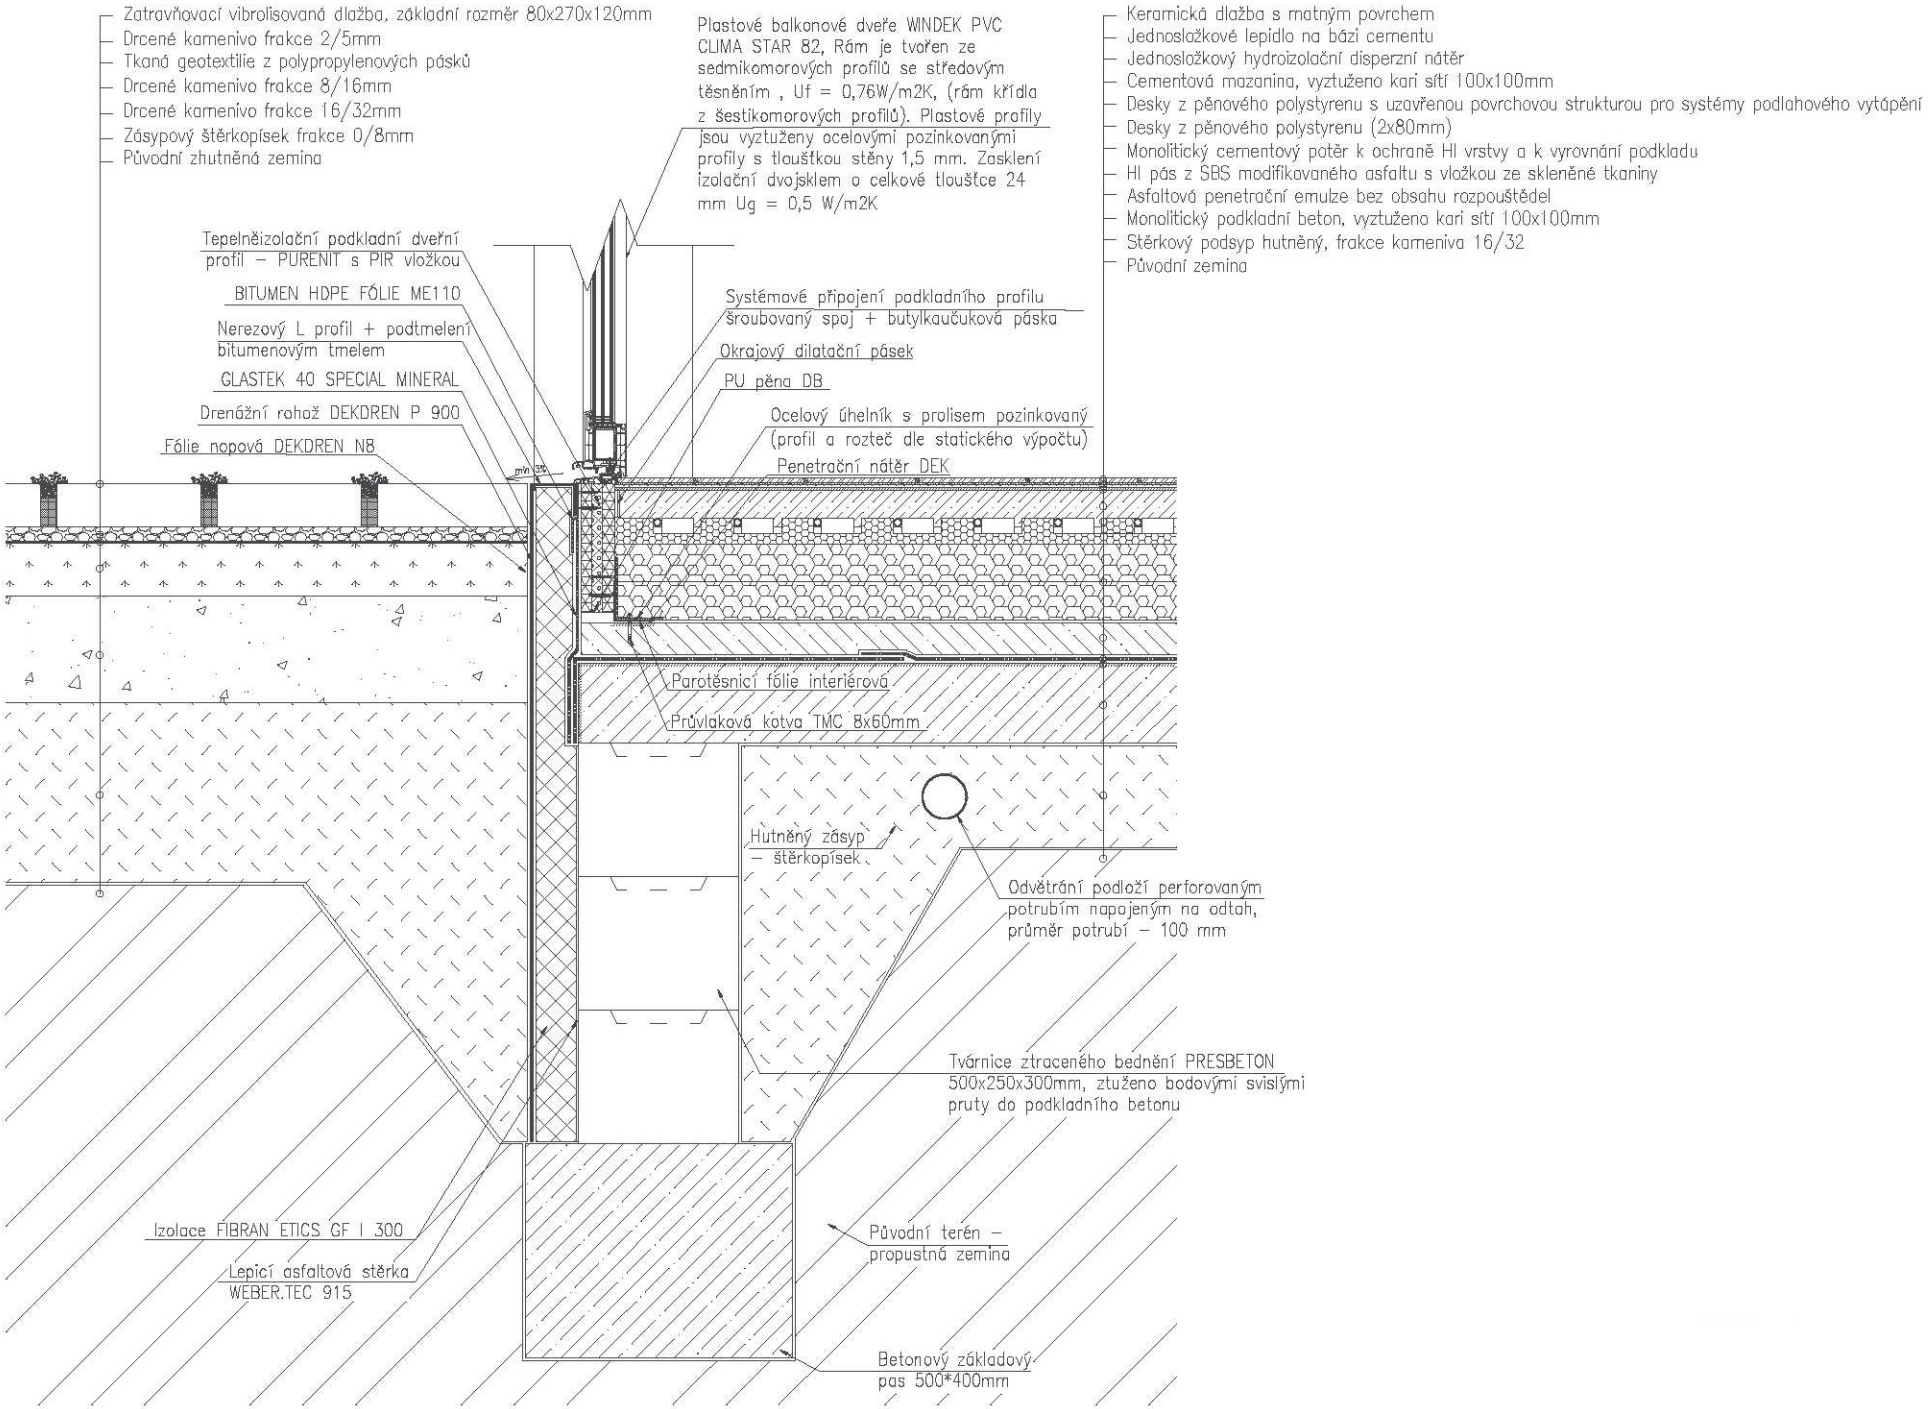
M 1:5